



Appendix A

PARKING LOTS: STREET TREES, LANDSCAPING, DESIGN

Refer to Chapter 17.490, Off-Street Parking and Loading, and Chapter 17.500, Landscaping.

STREET TREES & PARKING LOT LANDSCAPING


Illustrative Sketch—**Not to Scale**

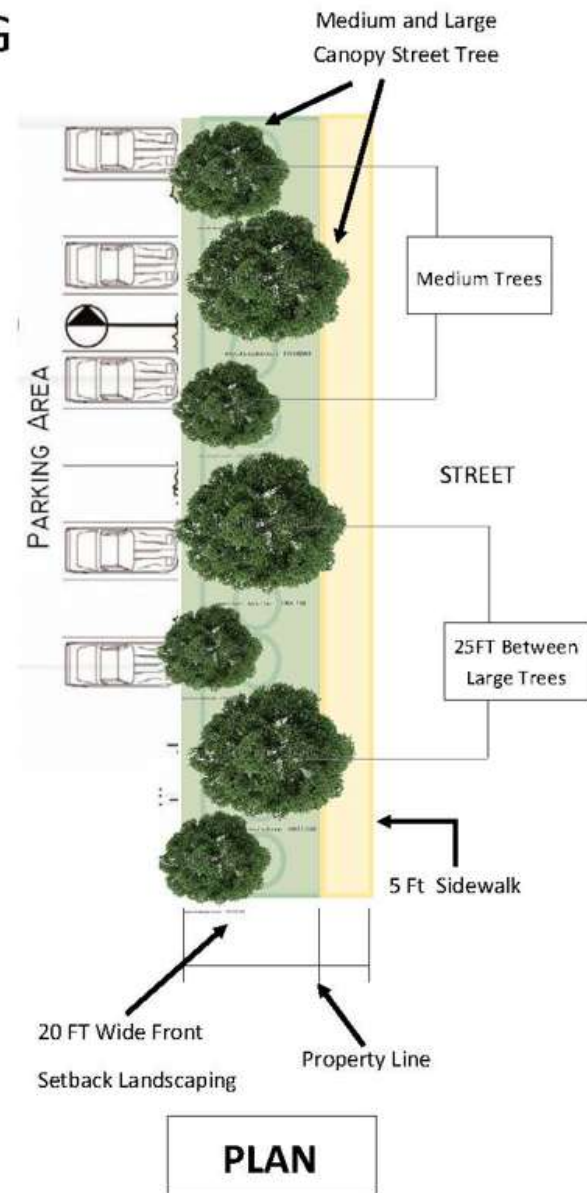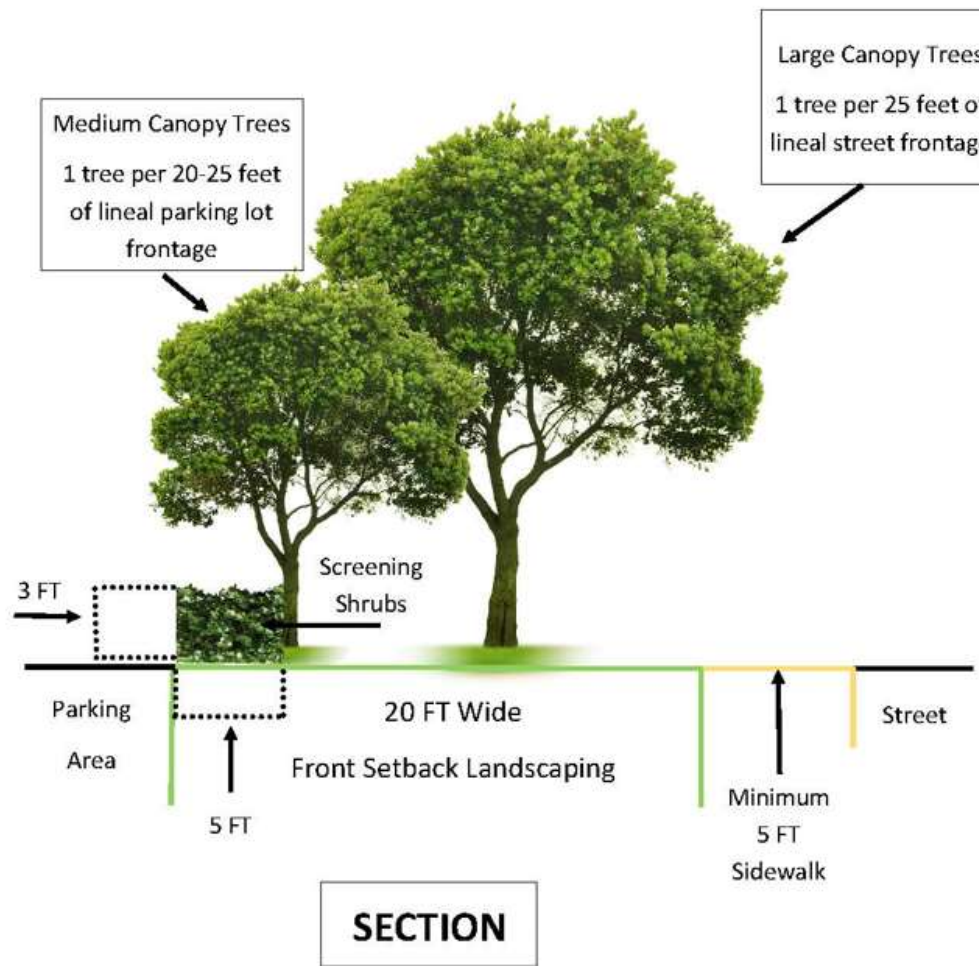

INTERIOR PARKING LOT LANDSCAPING


Trees, shrubs, grasses & groundcover planting

Illustrative Sketch—**Not to Scale**

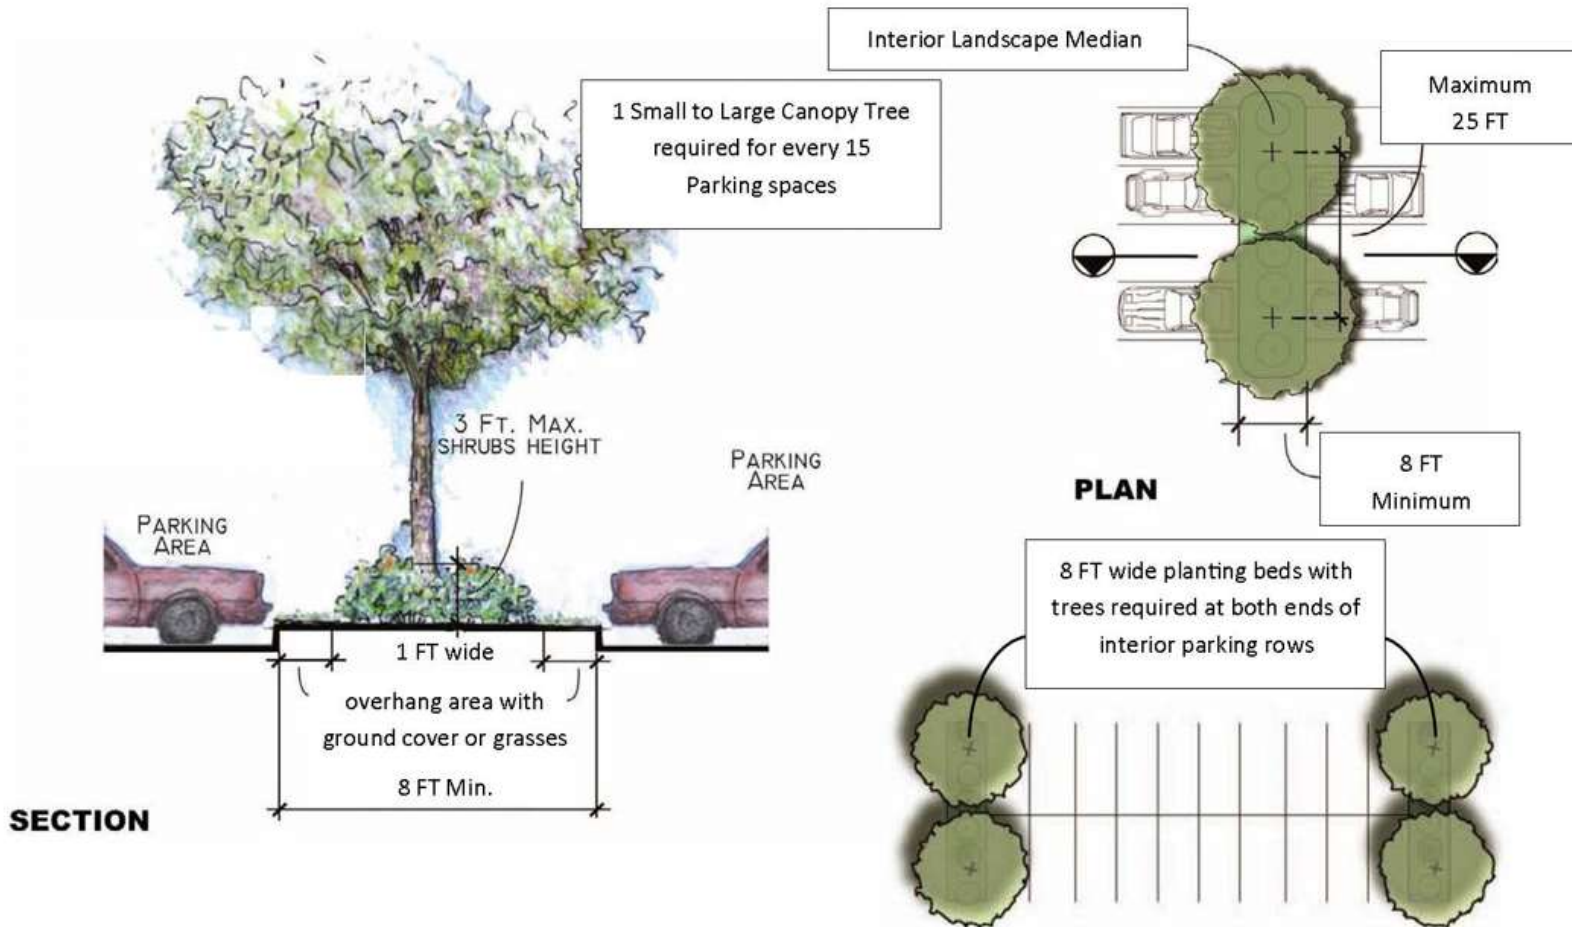

INTERIOR PARKING LOT LANDSCAPING


Illustrative Sketch-Not to Scale

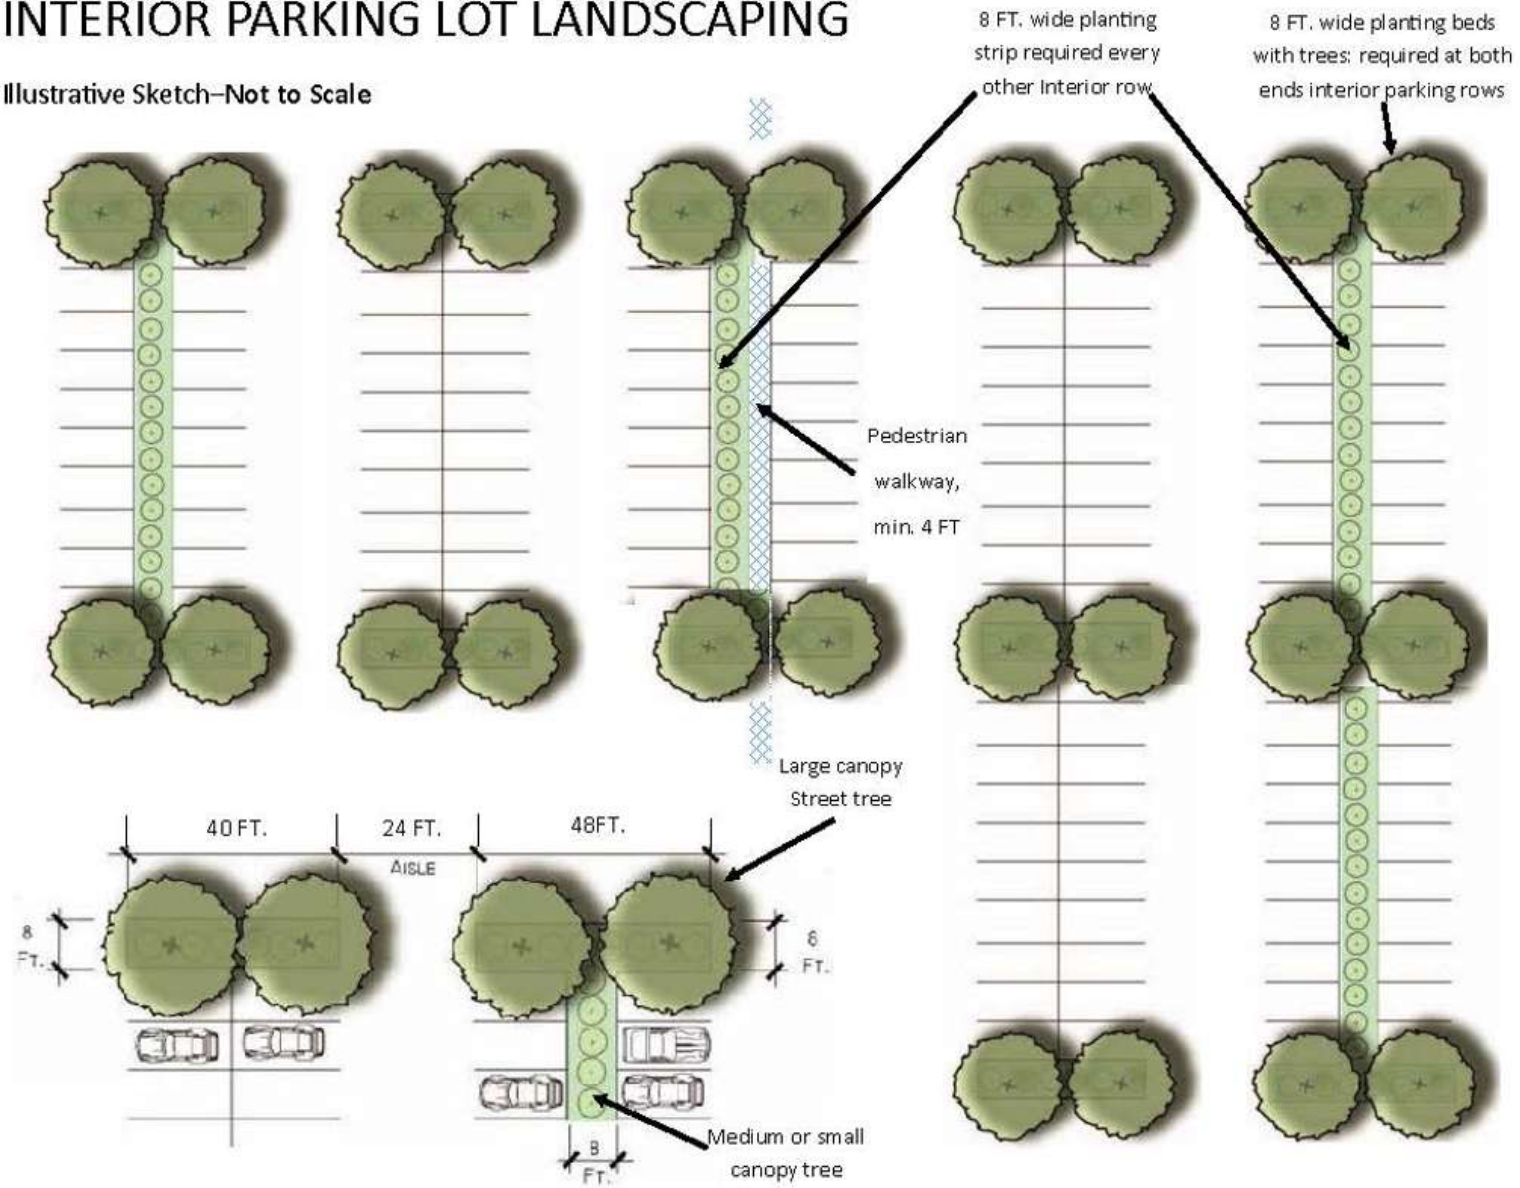

STORMWATER RETENTION CELL

Interior Landscaping


Illustrative Sketch—**Not to Scale**

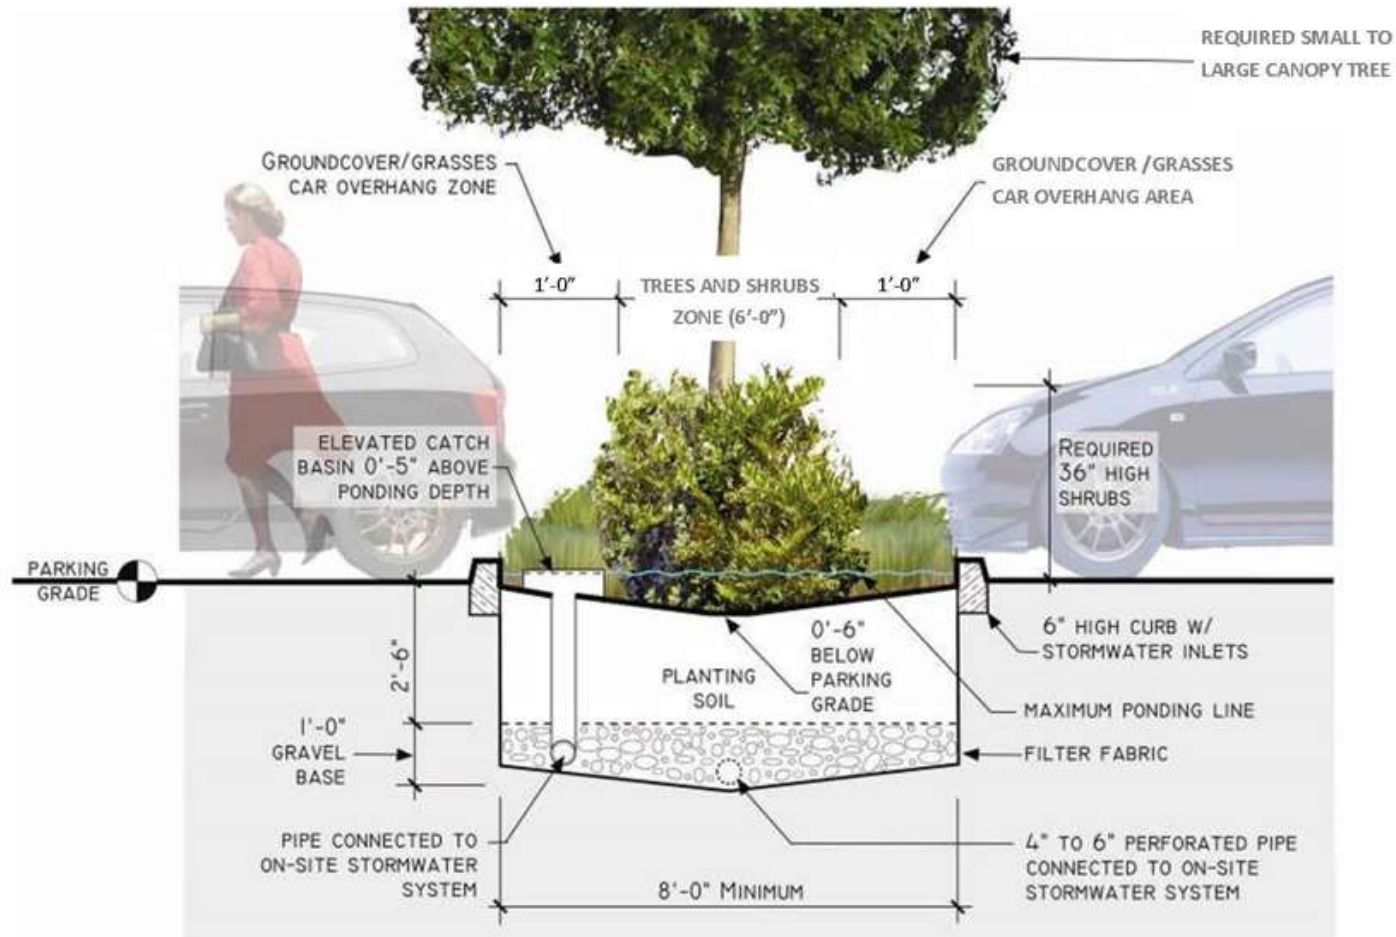

STORMWATER RETENTION CELL


Interior Landscaping

Illustrative Sketch—**Not to Scale**

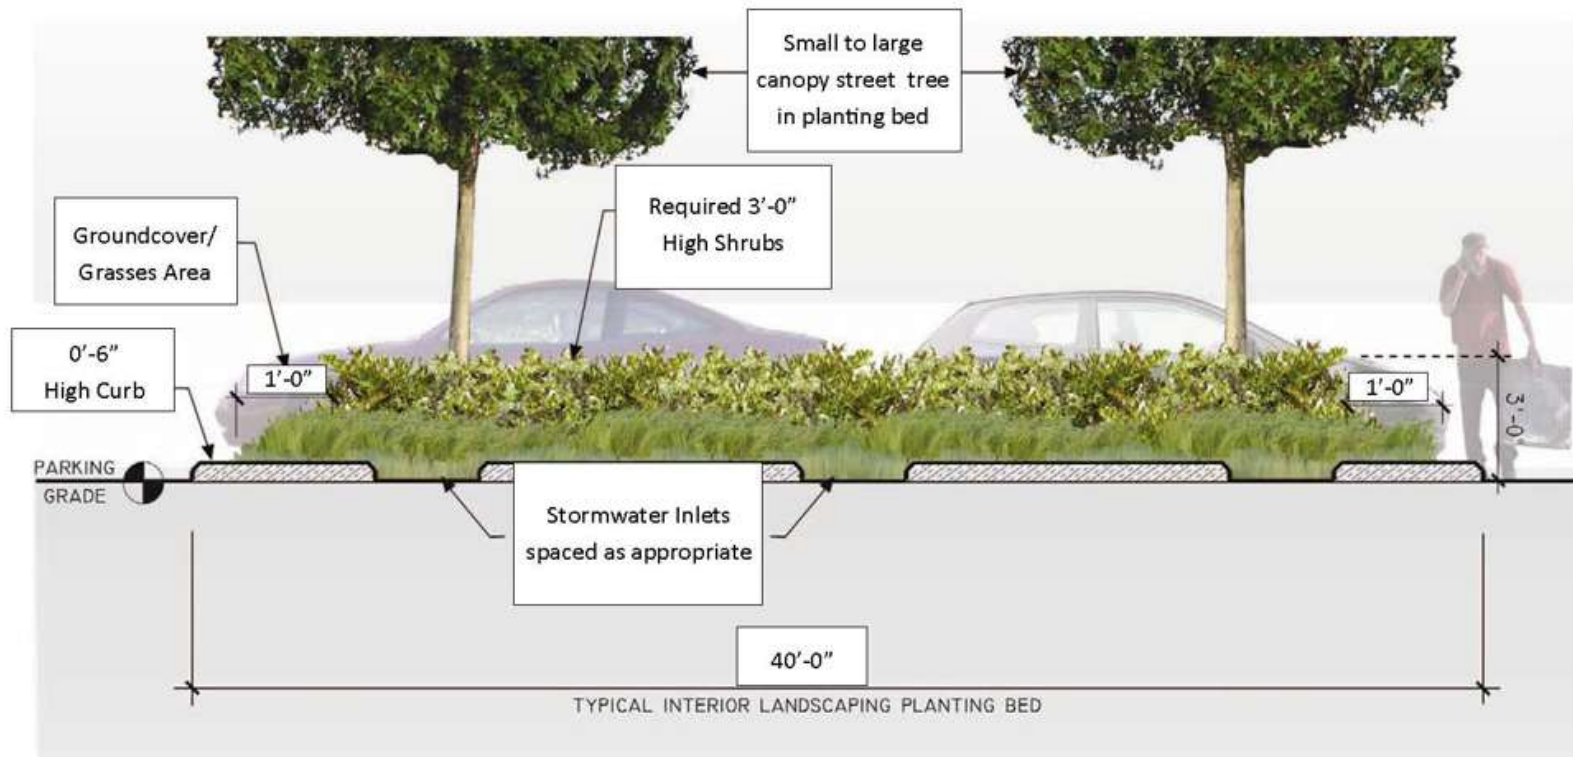

SMALL PARKING LOT EXAMPLE



Illustrative Sketch—**Not to Scale**

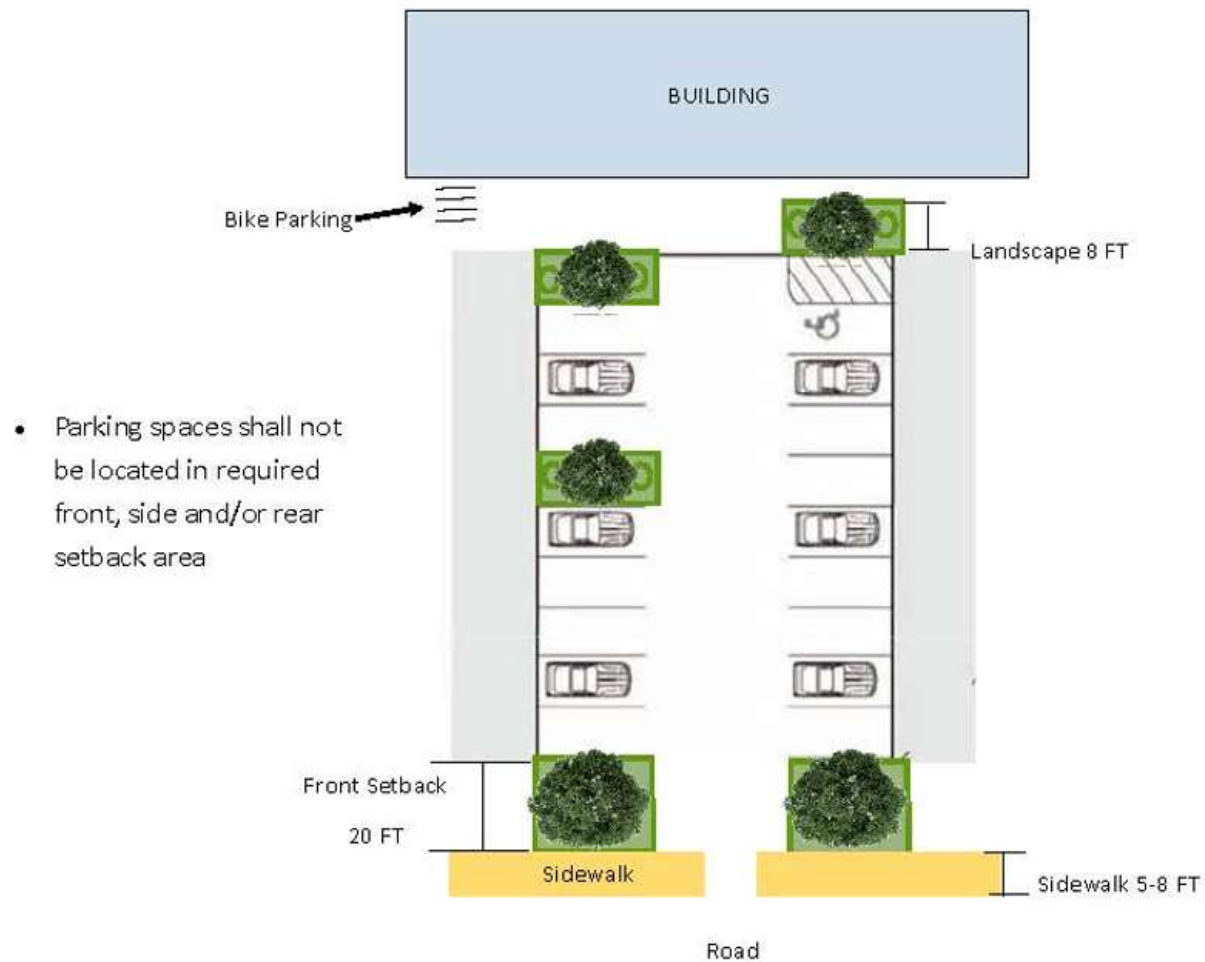

LARGE PARKING LOT

Illustrative Sketch—Not to Scale

- Minimum of a 4' Parking Lot Pedestrian Access shall be provided to building entrances
- Parking spaces shall not be located in required front, side and rear setback areas

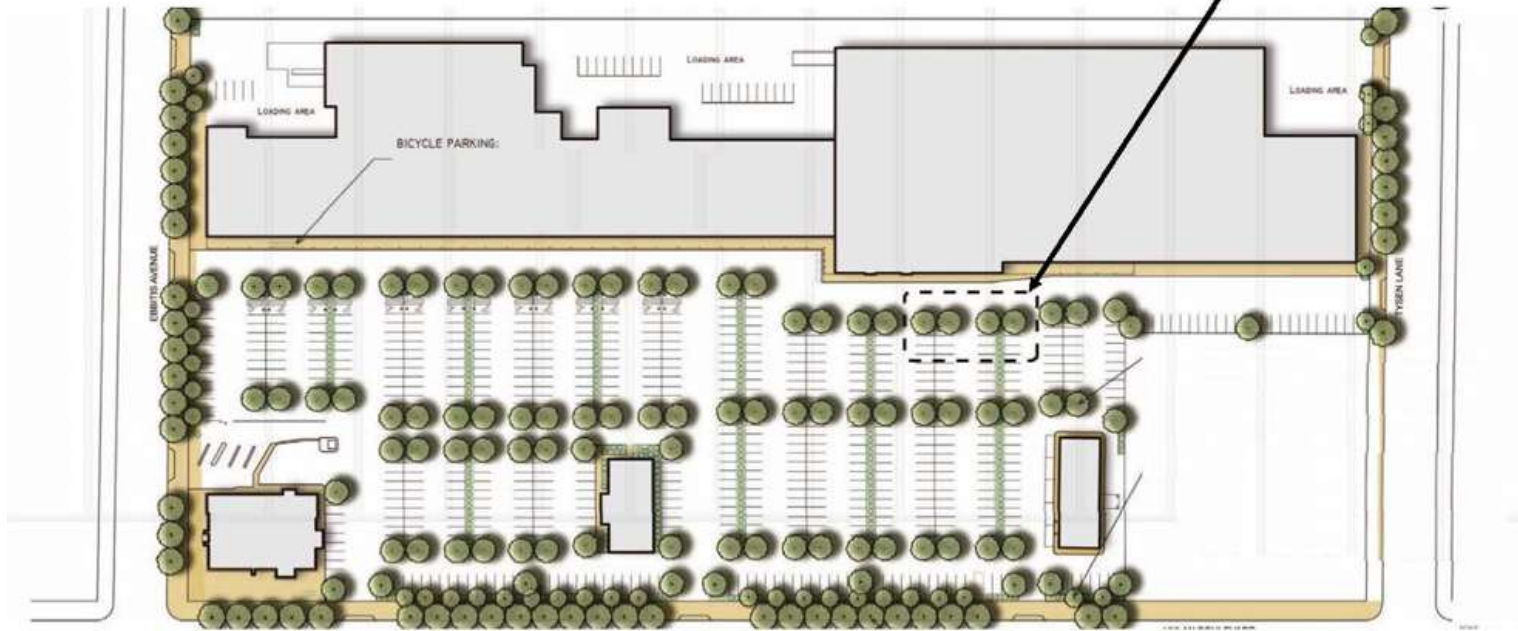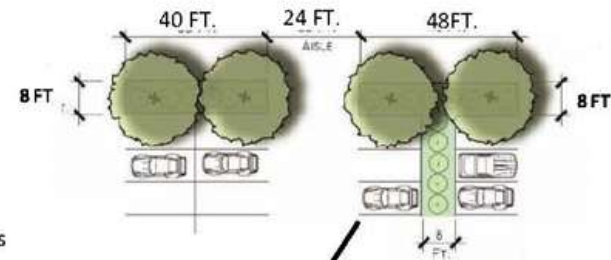

STREET TREES:

1 tree for every
25 feet of street
frontage