92 Attachment 3

Borough of Bloomingdale
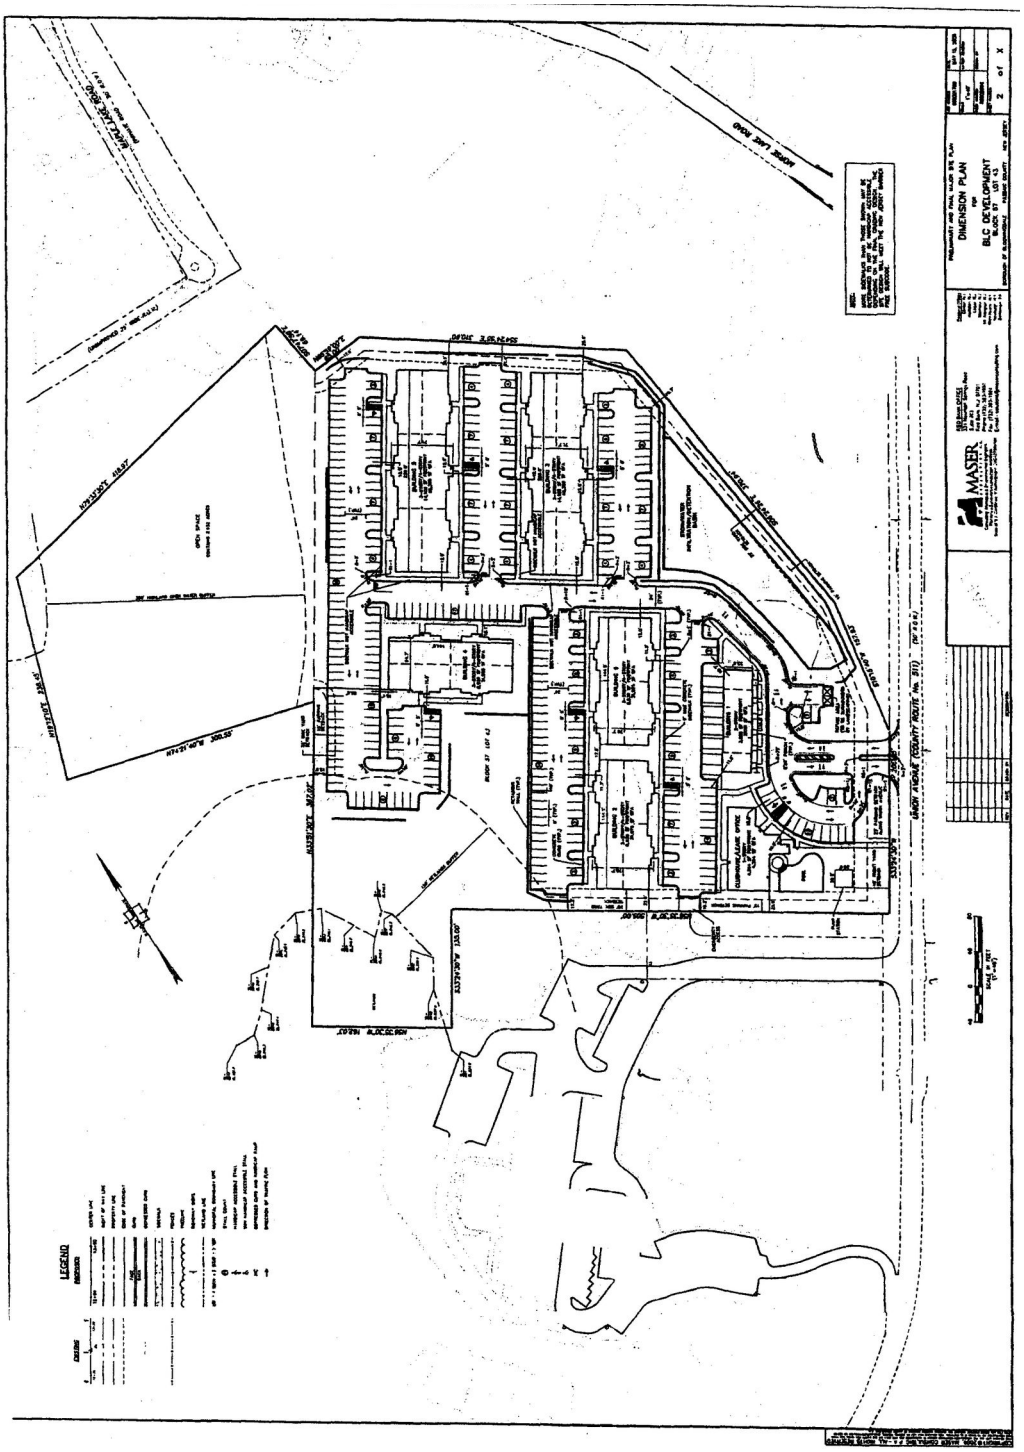
EXHIBIT C
DIMENSION PLAN FOR BLC DEVELOPMENT